PLAT AND PROFILE

of a part of a Sanitary Sewer which will be an Outlet to a Sanitary Sewer through the Alley, westerly of The Heller-Aller Wind Pump Factory; the Village of Napoleon, Ohio has contributed toward the construction of this part of Sewer for 24 lin. Feet of 10 in. glazed sewer tile, and for one Y 8" on 10" at end of sewer as indicatet on Plat.

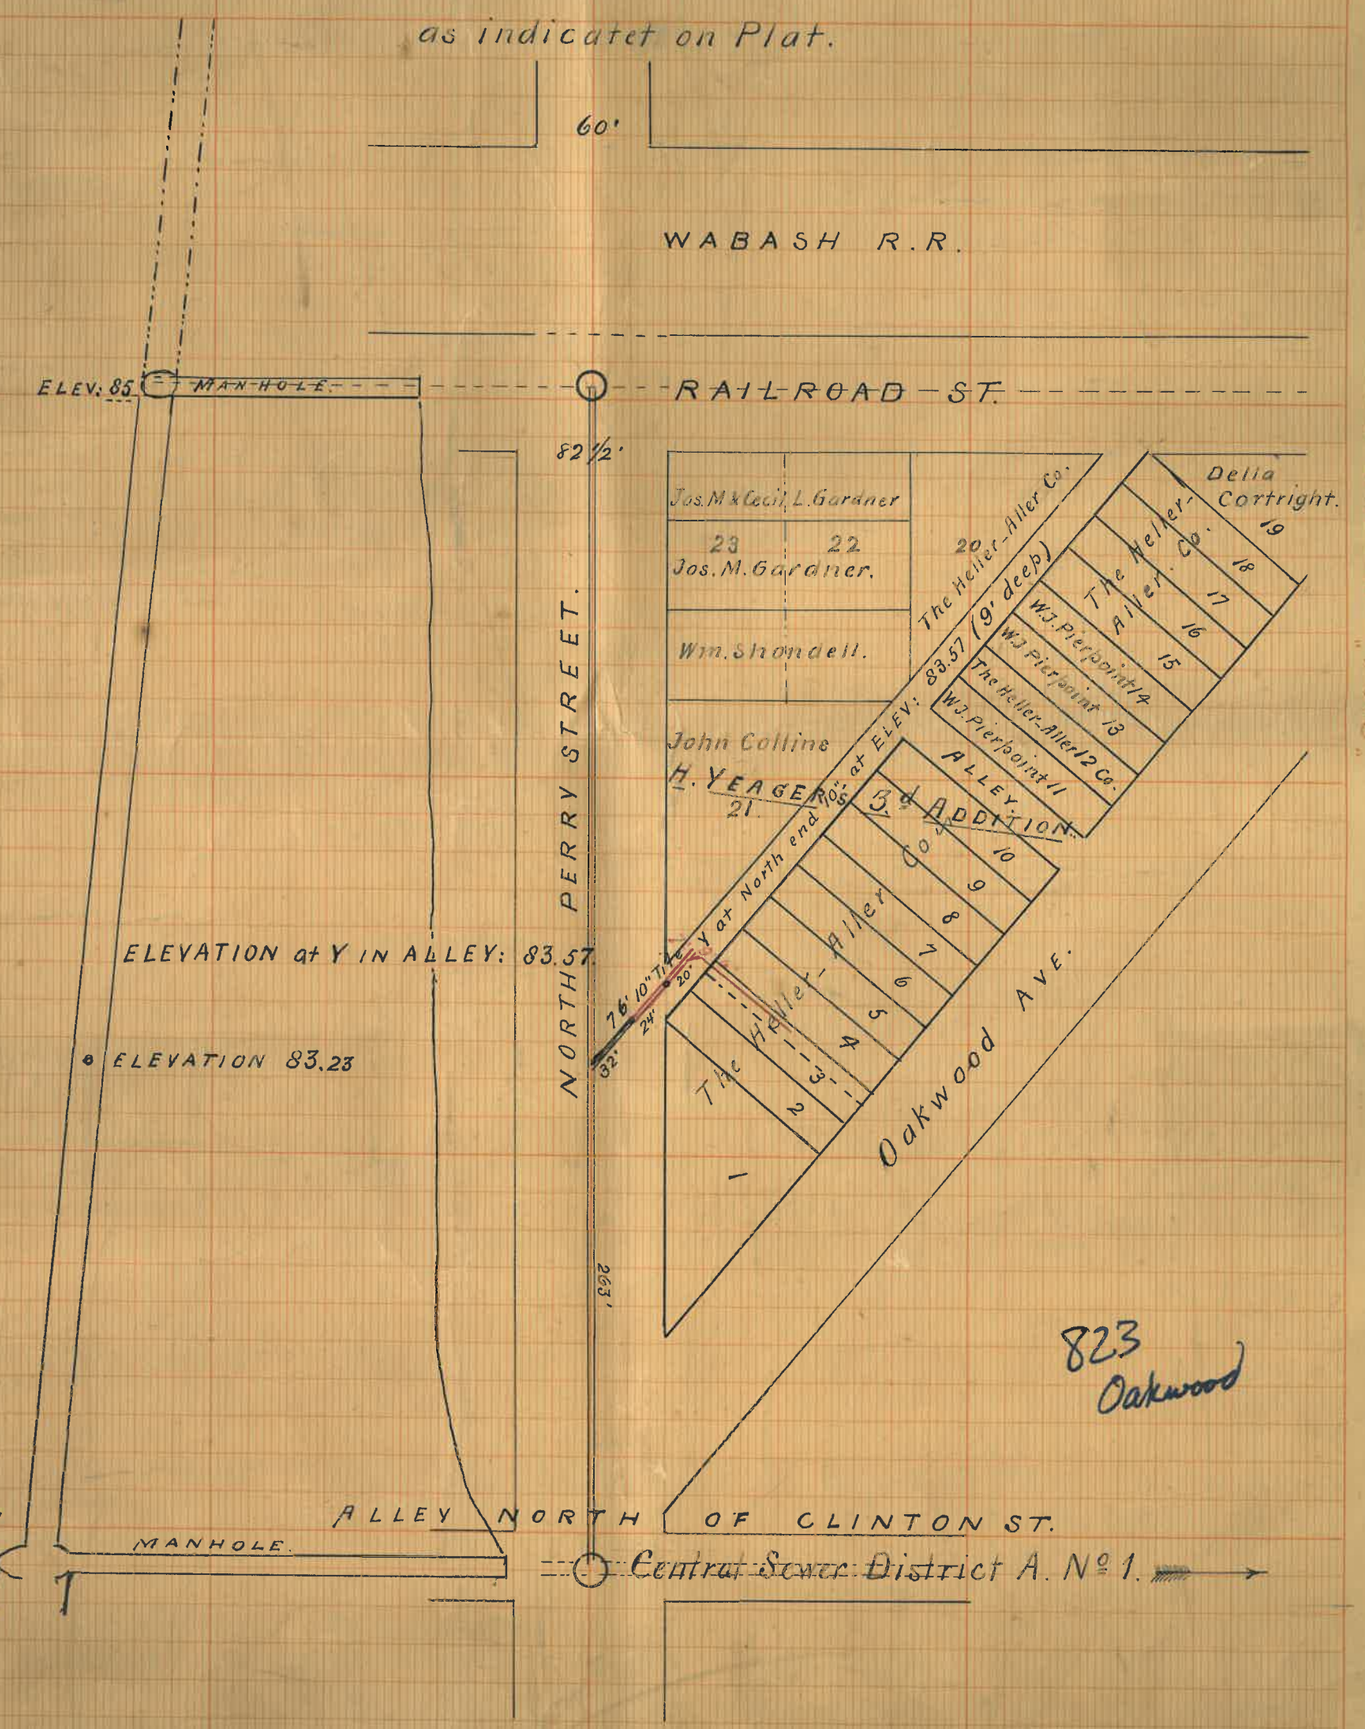

"Bristol" PROFILE PAPER. PLATE A.